A1

REV	DATE	DESCRIPTION	BY
P1	16/01/2024	PLANNING	GC
P2	01/02/2024	PLANNING	GC
P3	09/02/2024	PLANNING	GC
P4	14/03/2024	PLANNING	AR
P5	15/04/2024	PLANNING	AR
P6	23/04/2024	PLANNING	AR
P7	08/05/2024	PLANNING	AR

LEGEND

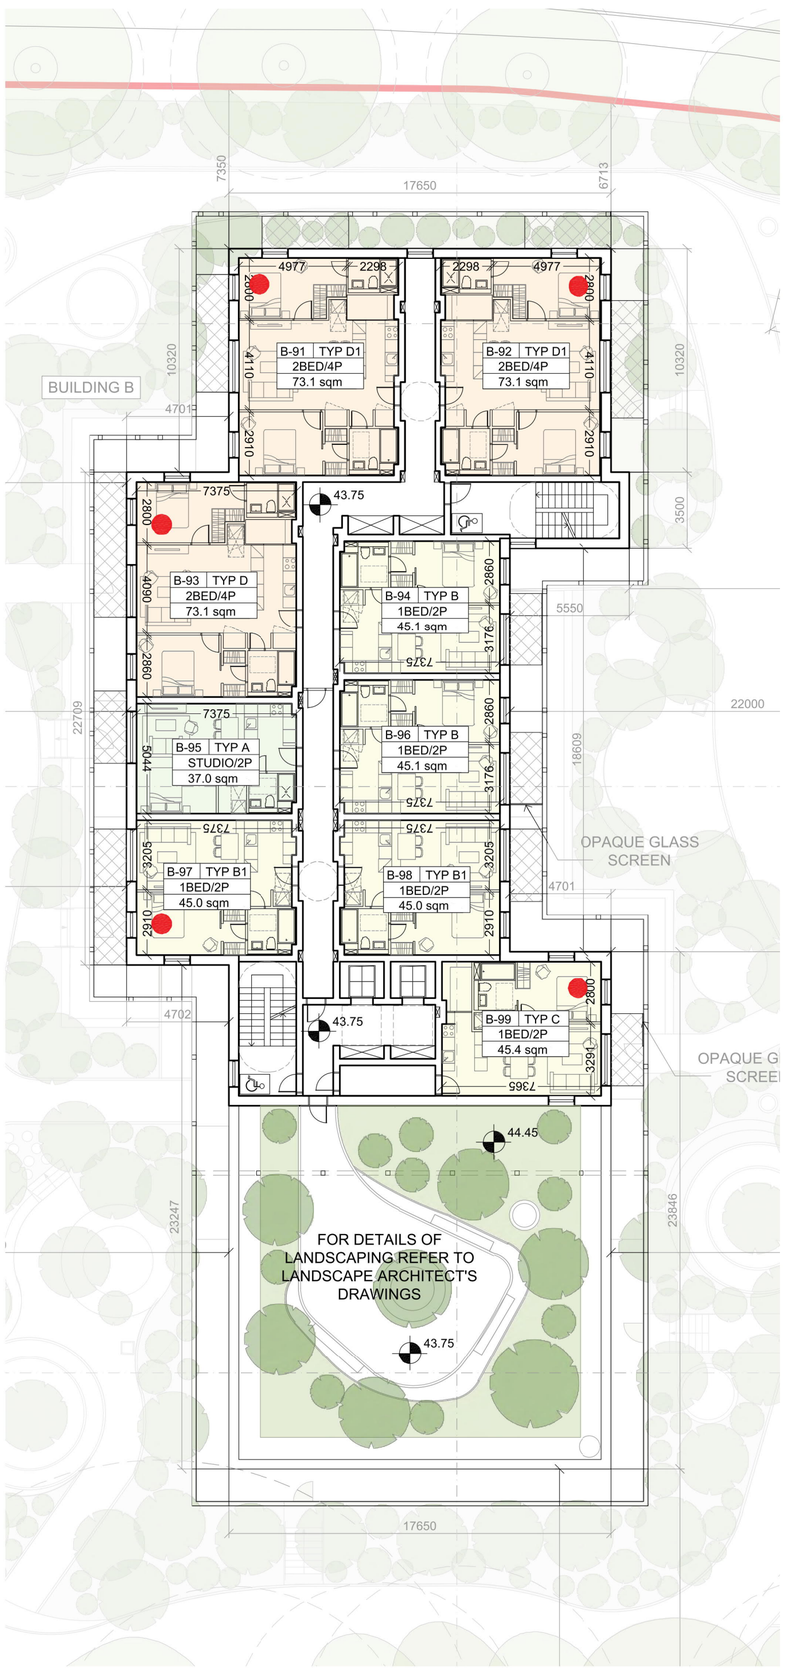

1 07-BB - EXISTING PLANNING
Scale: 1 : 200

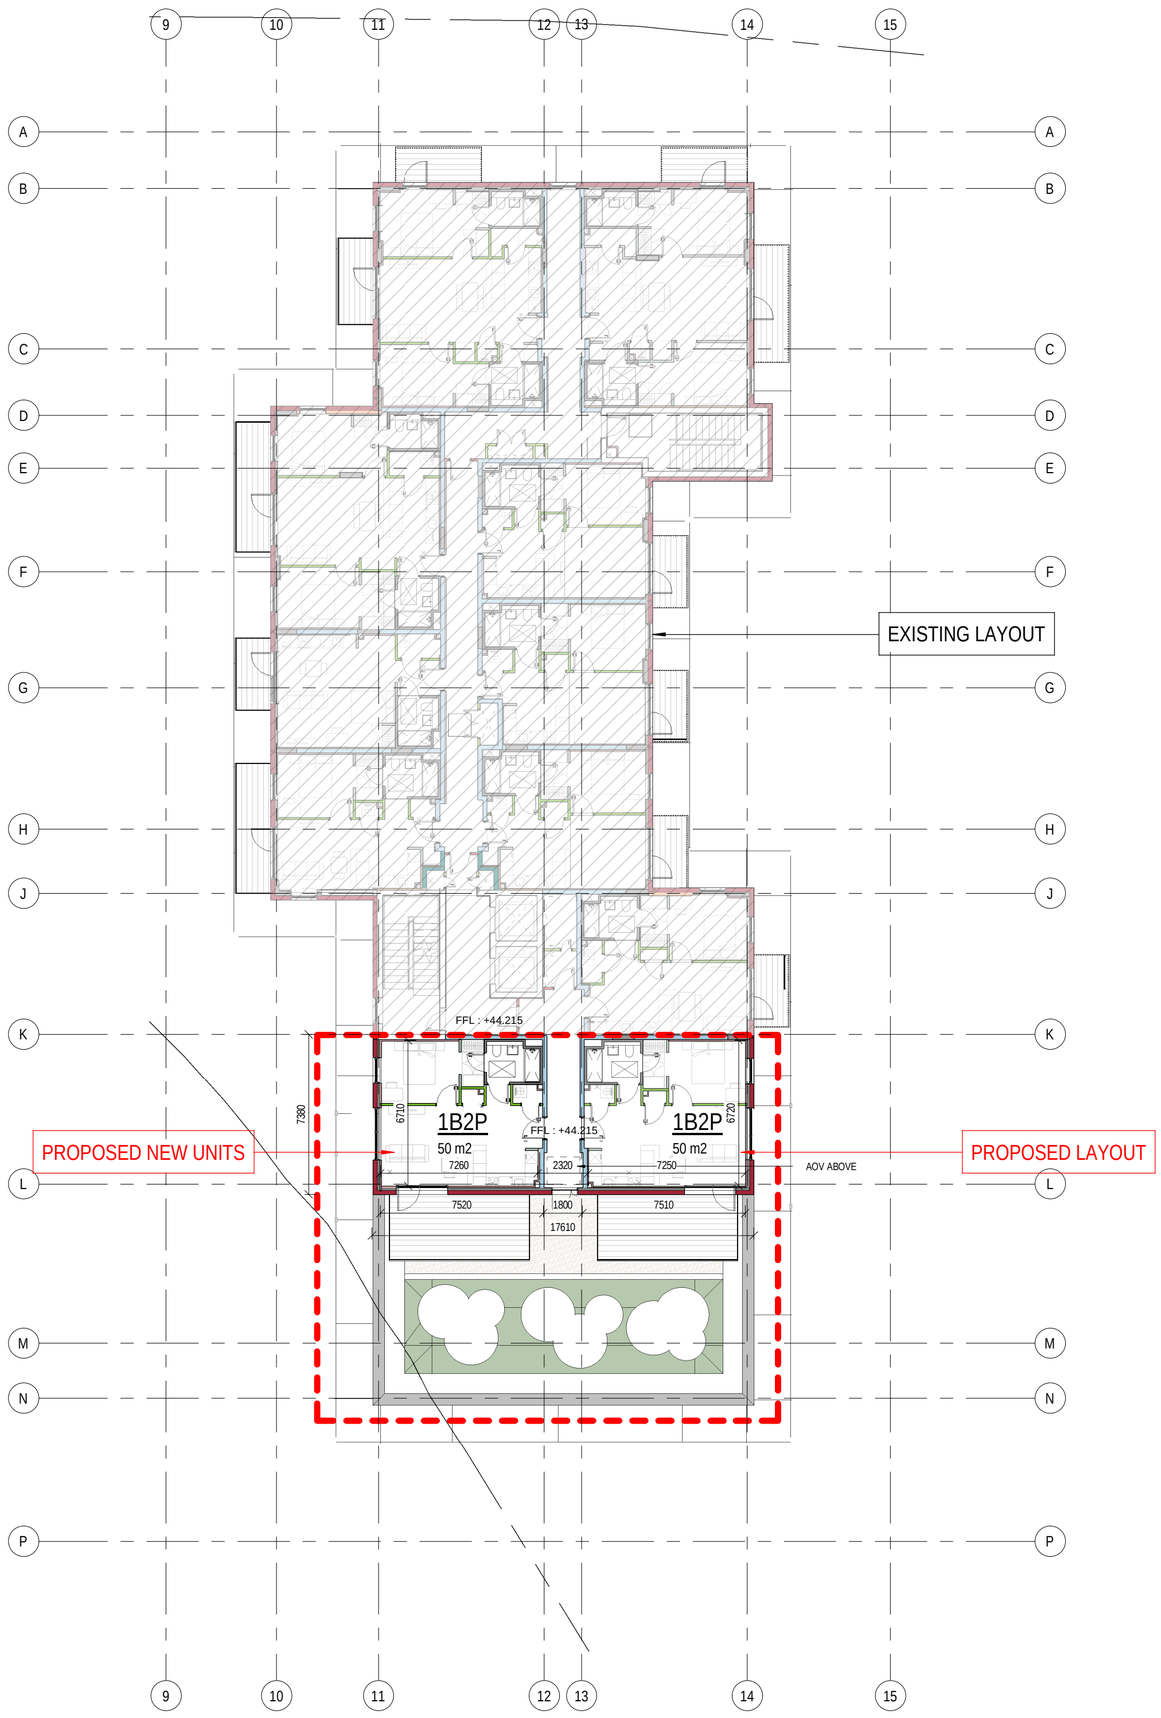

2 07-BB - PROPOSED PLANNING
Scale: 1 : 200

KEY PLAN

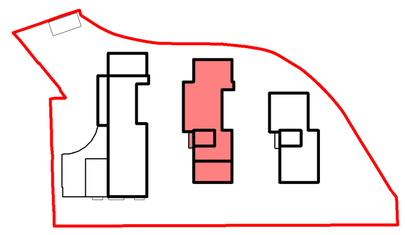

Client name:
1 PLAYERS LAND LIMITED

Project Name:
CROSS AVENUE, BLACKROCK

Sheet Title:
BLOCK B - 7TH FLOOR GENERAL ARRANGEMENT PLAN

Stage:
PLANNING

Status:
S2 - FOR INFORMATION

Sheet Number:
1320-MDO-BB-07-DR-A-07007

Scale as: 1:200 @ A1 Current Rev.: P7 Project No.: 1320

NORTH POINT

ONLY FOR REFERENCE WITH PLAN DRAWINGS

APPROVED BY:

MC CAULEY DAYE O'CONNELL
A R C H I T E C T S
11 Merrion Square, Dublin 2, Ireland
Telephone: +353 (0)1 400 4171
info@mdo.ie | www.mdo.ie

DO NOT SCALE ● USE FIGURED DIMENSIONS ONLY ● NOTIFY THE ARCHITECTS OF ANY DISCREPENCIES ON THE DRAWING PRIOR TO WORK PROCEEDING ● THIS DRAWING IS COPYRIGHT OF MCCAULEY DAYE O'CONNELL ARCHITECTS